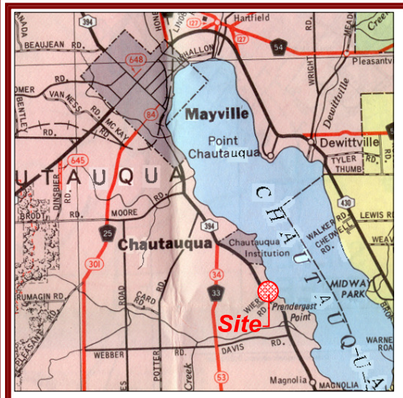

Location Map

LEGEND

- EXISTING IRON PIPE
- SET 1"diam. IRON PIPE & CAP
- SET "Mag Nail"

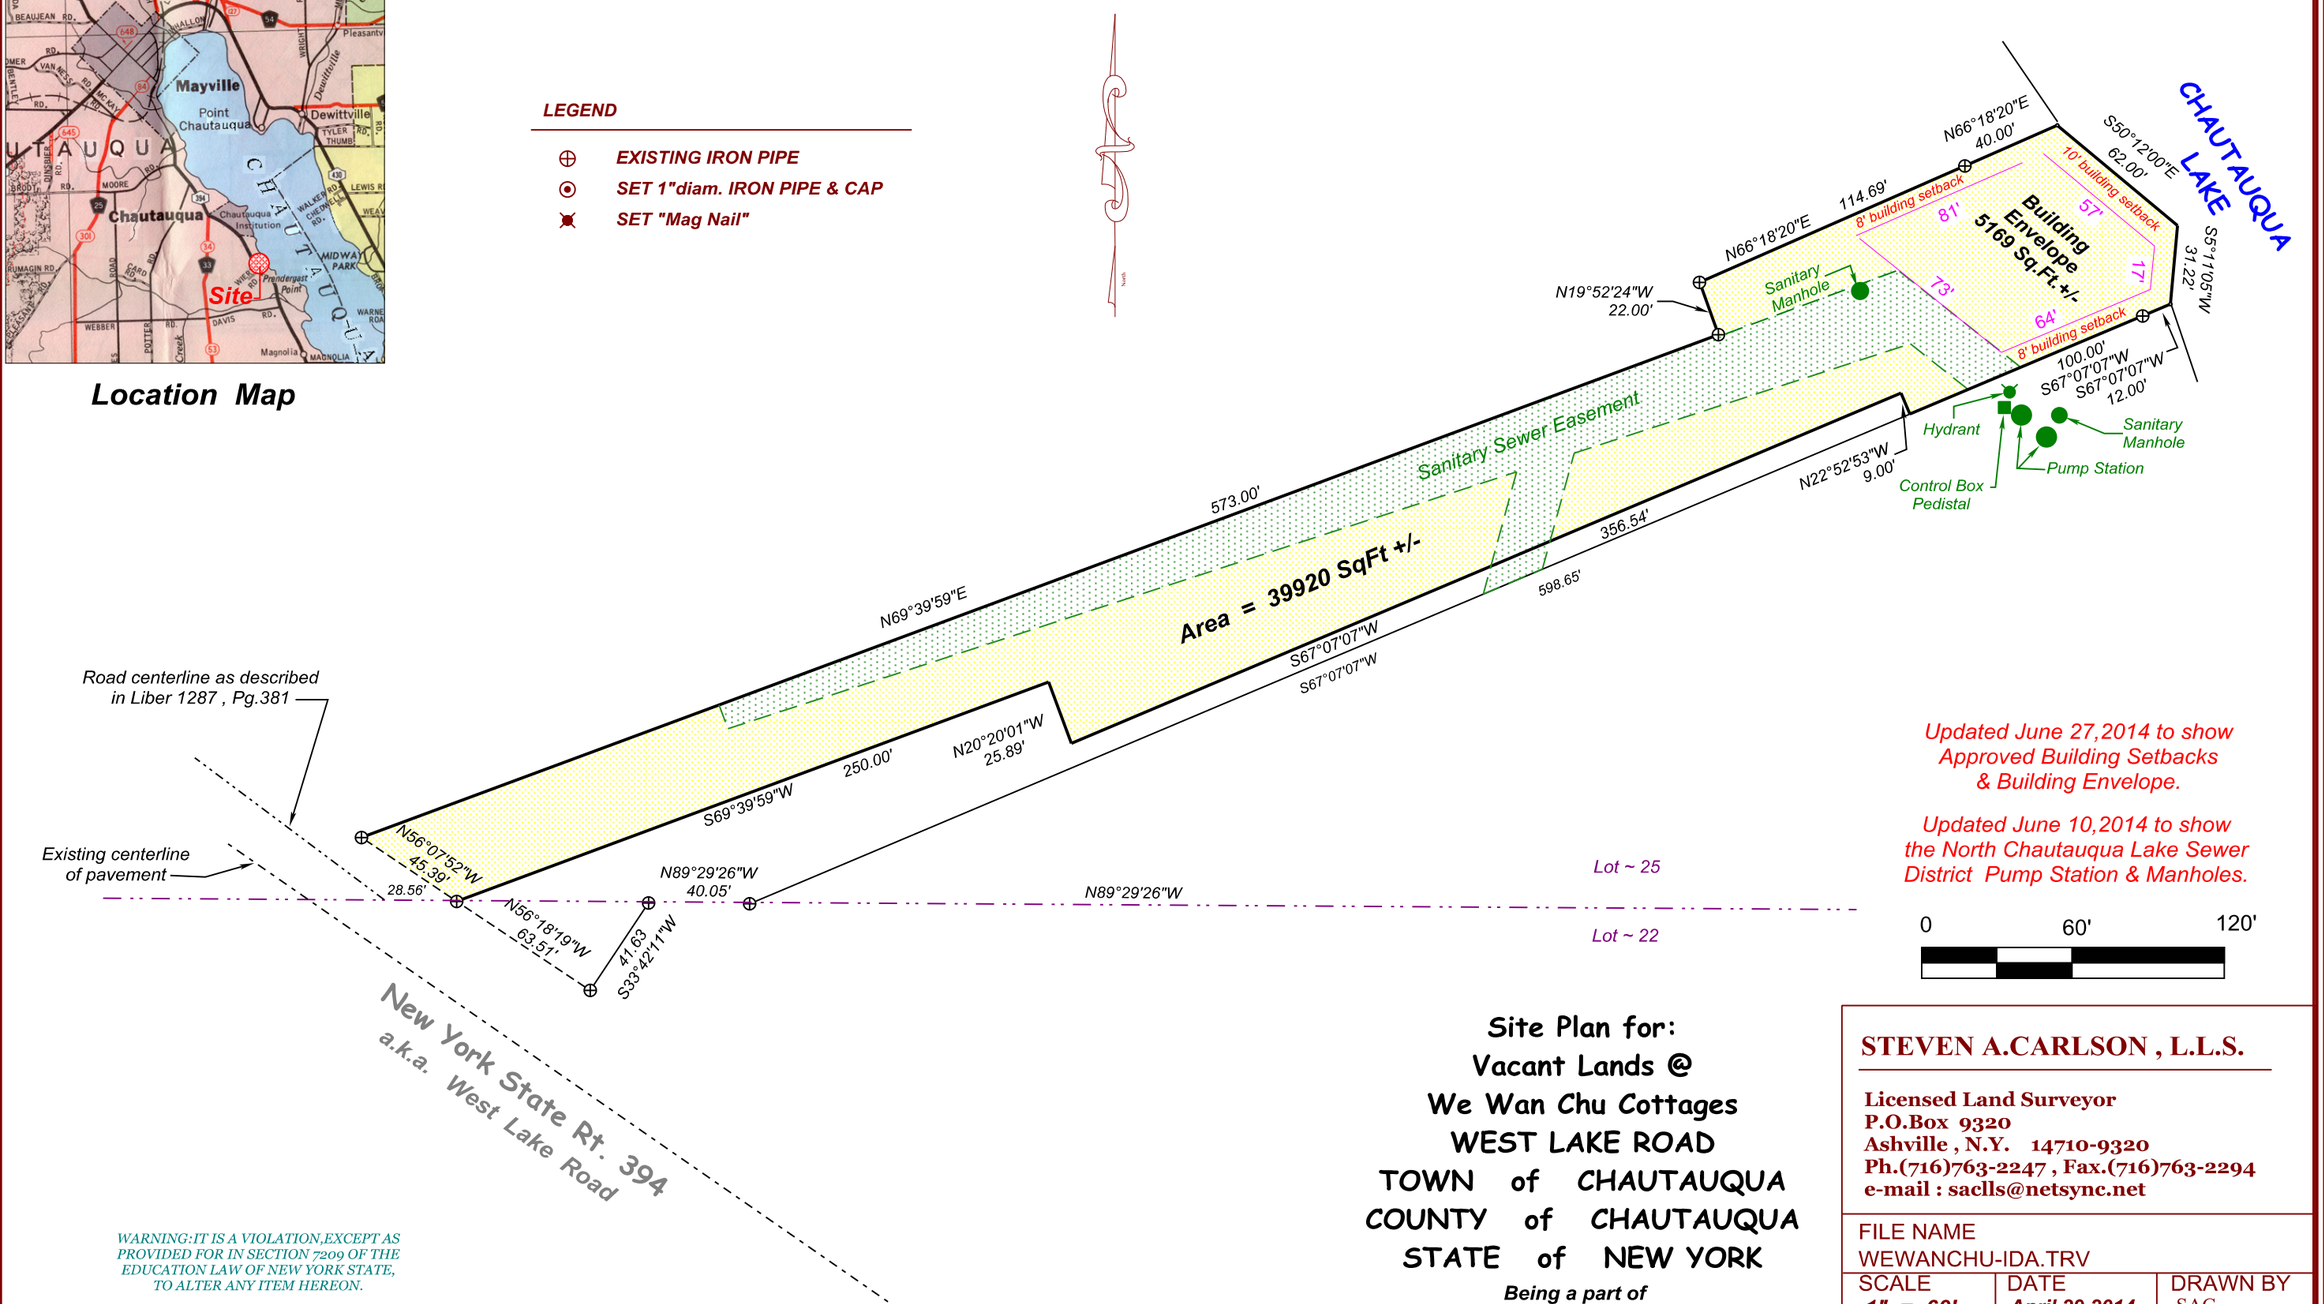

Updated June 27,2014 to show Approved Building Setbacks & Building Envelope.

Updated June 10,2014 to show the North Chautauqua Lake Sewer District Pump Station & Manholes.

0 60' 120'

WARNING:IT IS A VIOLATION,EXCEPT AS PROVIDED FOR IN SECTION 7209 OF THE EDUCATION LAW OF NEW YORK STATE, TO ALTER ANY ITEM HEREON.

Chaut.Co.Tax I.D.~297.19-1-1 (part of)
Former Tax Map:Sec-56,Blk-2,Lot-1.1

Site Plan for:
Vacant Lands @
We Wan Chu Cottages
WEST LAKE ROAD
TOWN of CHAUTAUQUA
COUNTY of CHAUTAUQUA
STATE of NEW YORK

Being a part of
Lot~25 , Town~3 & Range~13
of the
Holland Land Company's survey

STEVEN A.CARLSON , L.L.S.

Licensed Land Surveyor
P.O.Box 9320
Ashville , N.Y. 14710-9320
Ph.(716)763-2247 , Fax.(716)763-2294
e-mail : saclls@netsync.net

FILE NAME		
WEWANCHU-IDA.TRV		
SCALE 1" = 60'	DATE April 29,2014	DRAWN BY SAC
JOB 11-04-14	Update~See Notes	

Traverse PC